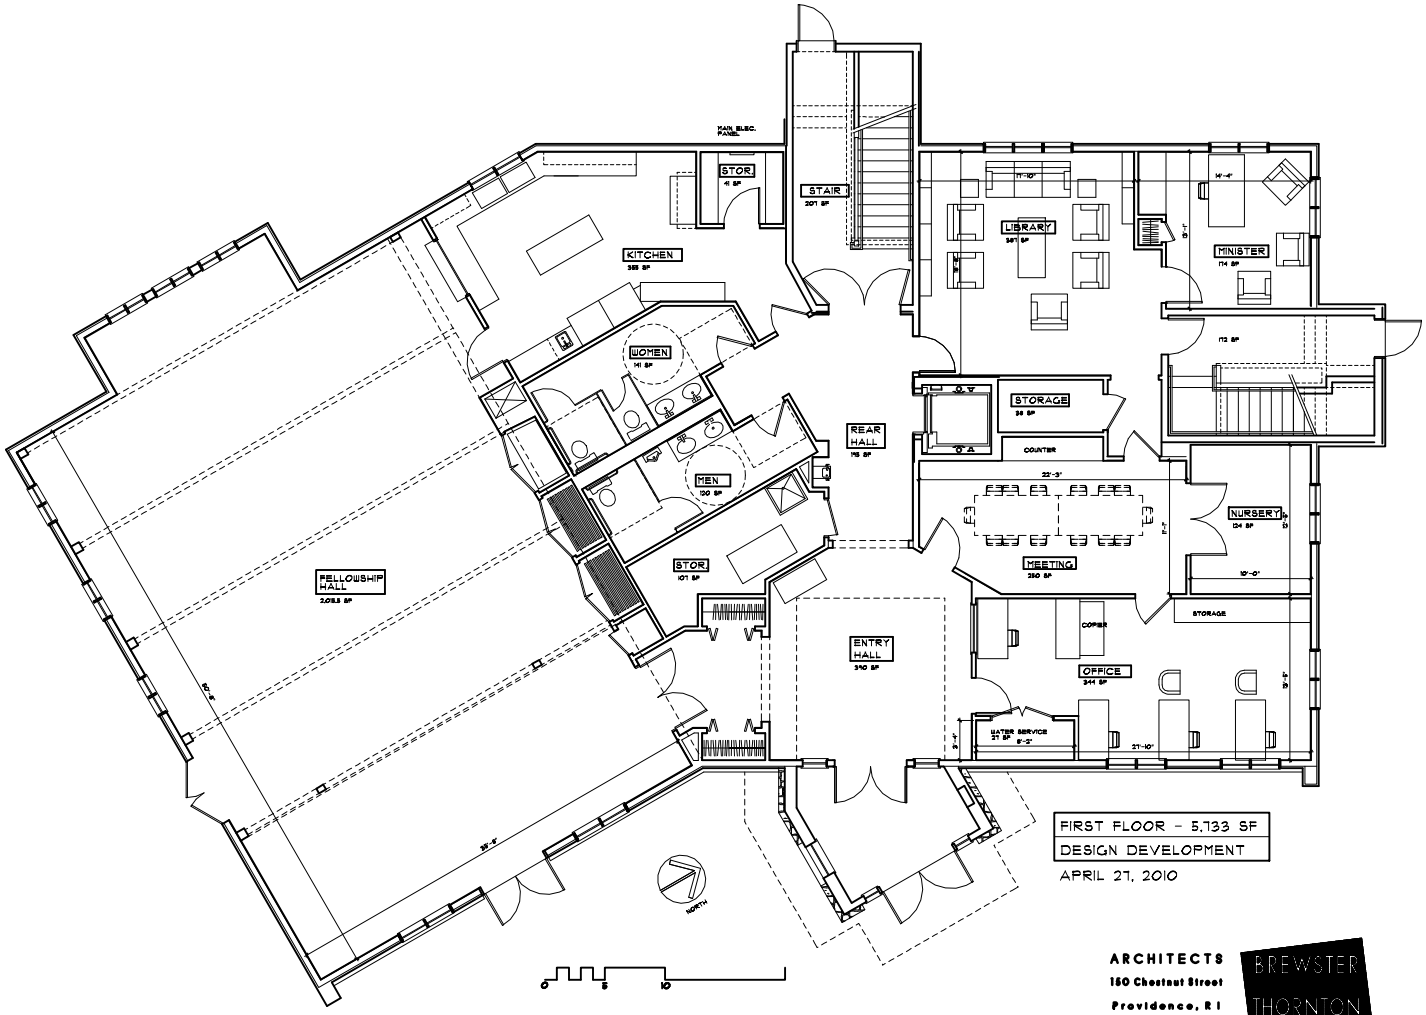

FIRST FLOOR - 5,733 SF

DESIGN DEVELOPMENT

APRIL 27, 2010

ARCHITECTS
150 Chestnut Street
Providence, RI
0 2 9 0 3
Tel 401.861.1600
Fax 401.861.5555

BREWSTER THORNTON GROUP LLP